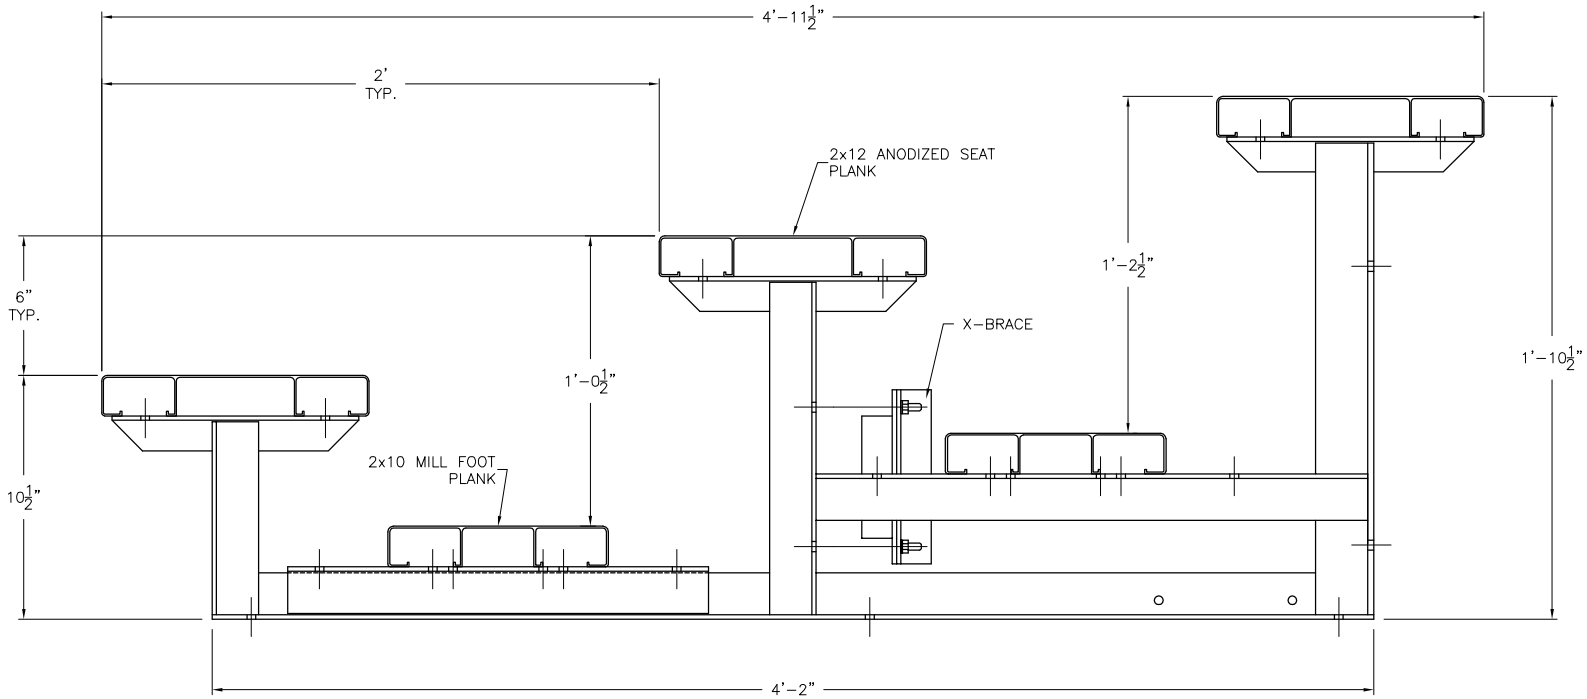

NOTE: *ILLUSTRATION SHOWN WITH SINGLE FOOT PLANK AND NO RISER. PLEASE REFER TO ATTACHED SPECIFICATIONS FOR FEATURES INCLUDED WITH YOUR SPECIFIC BLEACHER.*

This drawing and all information contained herein is the property of NATIONAL RECREATION SYSTEMS, INC. and is not to be reproduced without express written permission of this manufacturer. We assume no responsibility for unauthorized use of this drawing. National Recreation Systems, Inc. is not responsible for local permits and occupancy requirements.

National Recreation Systems, Inc.
P.O. BOX 11487 FORT WAYNE, IN 46858-1487

SCALE: N.T.S.	APPROVED BY:	DRAWN BY: JLB
DATE: 5/24/06		
TITLE: 3 ROW LOW RISE STD. BLEACHER SUBMITTAL		
CUSTOMER:		DRAWING NUMBER: SUB-N03-0007